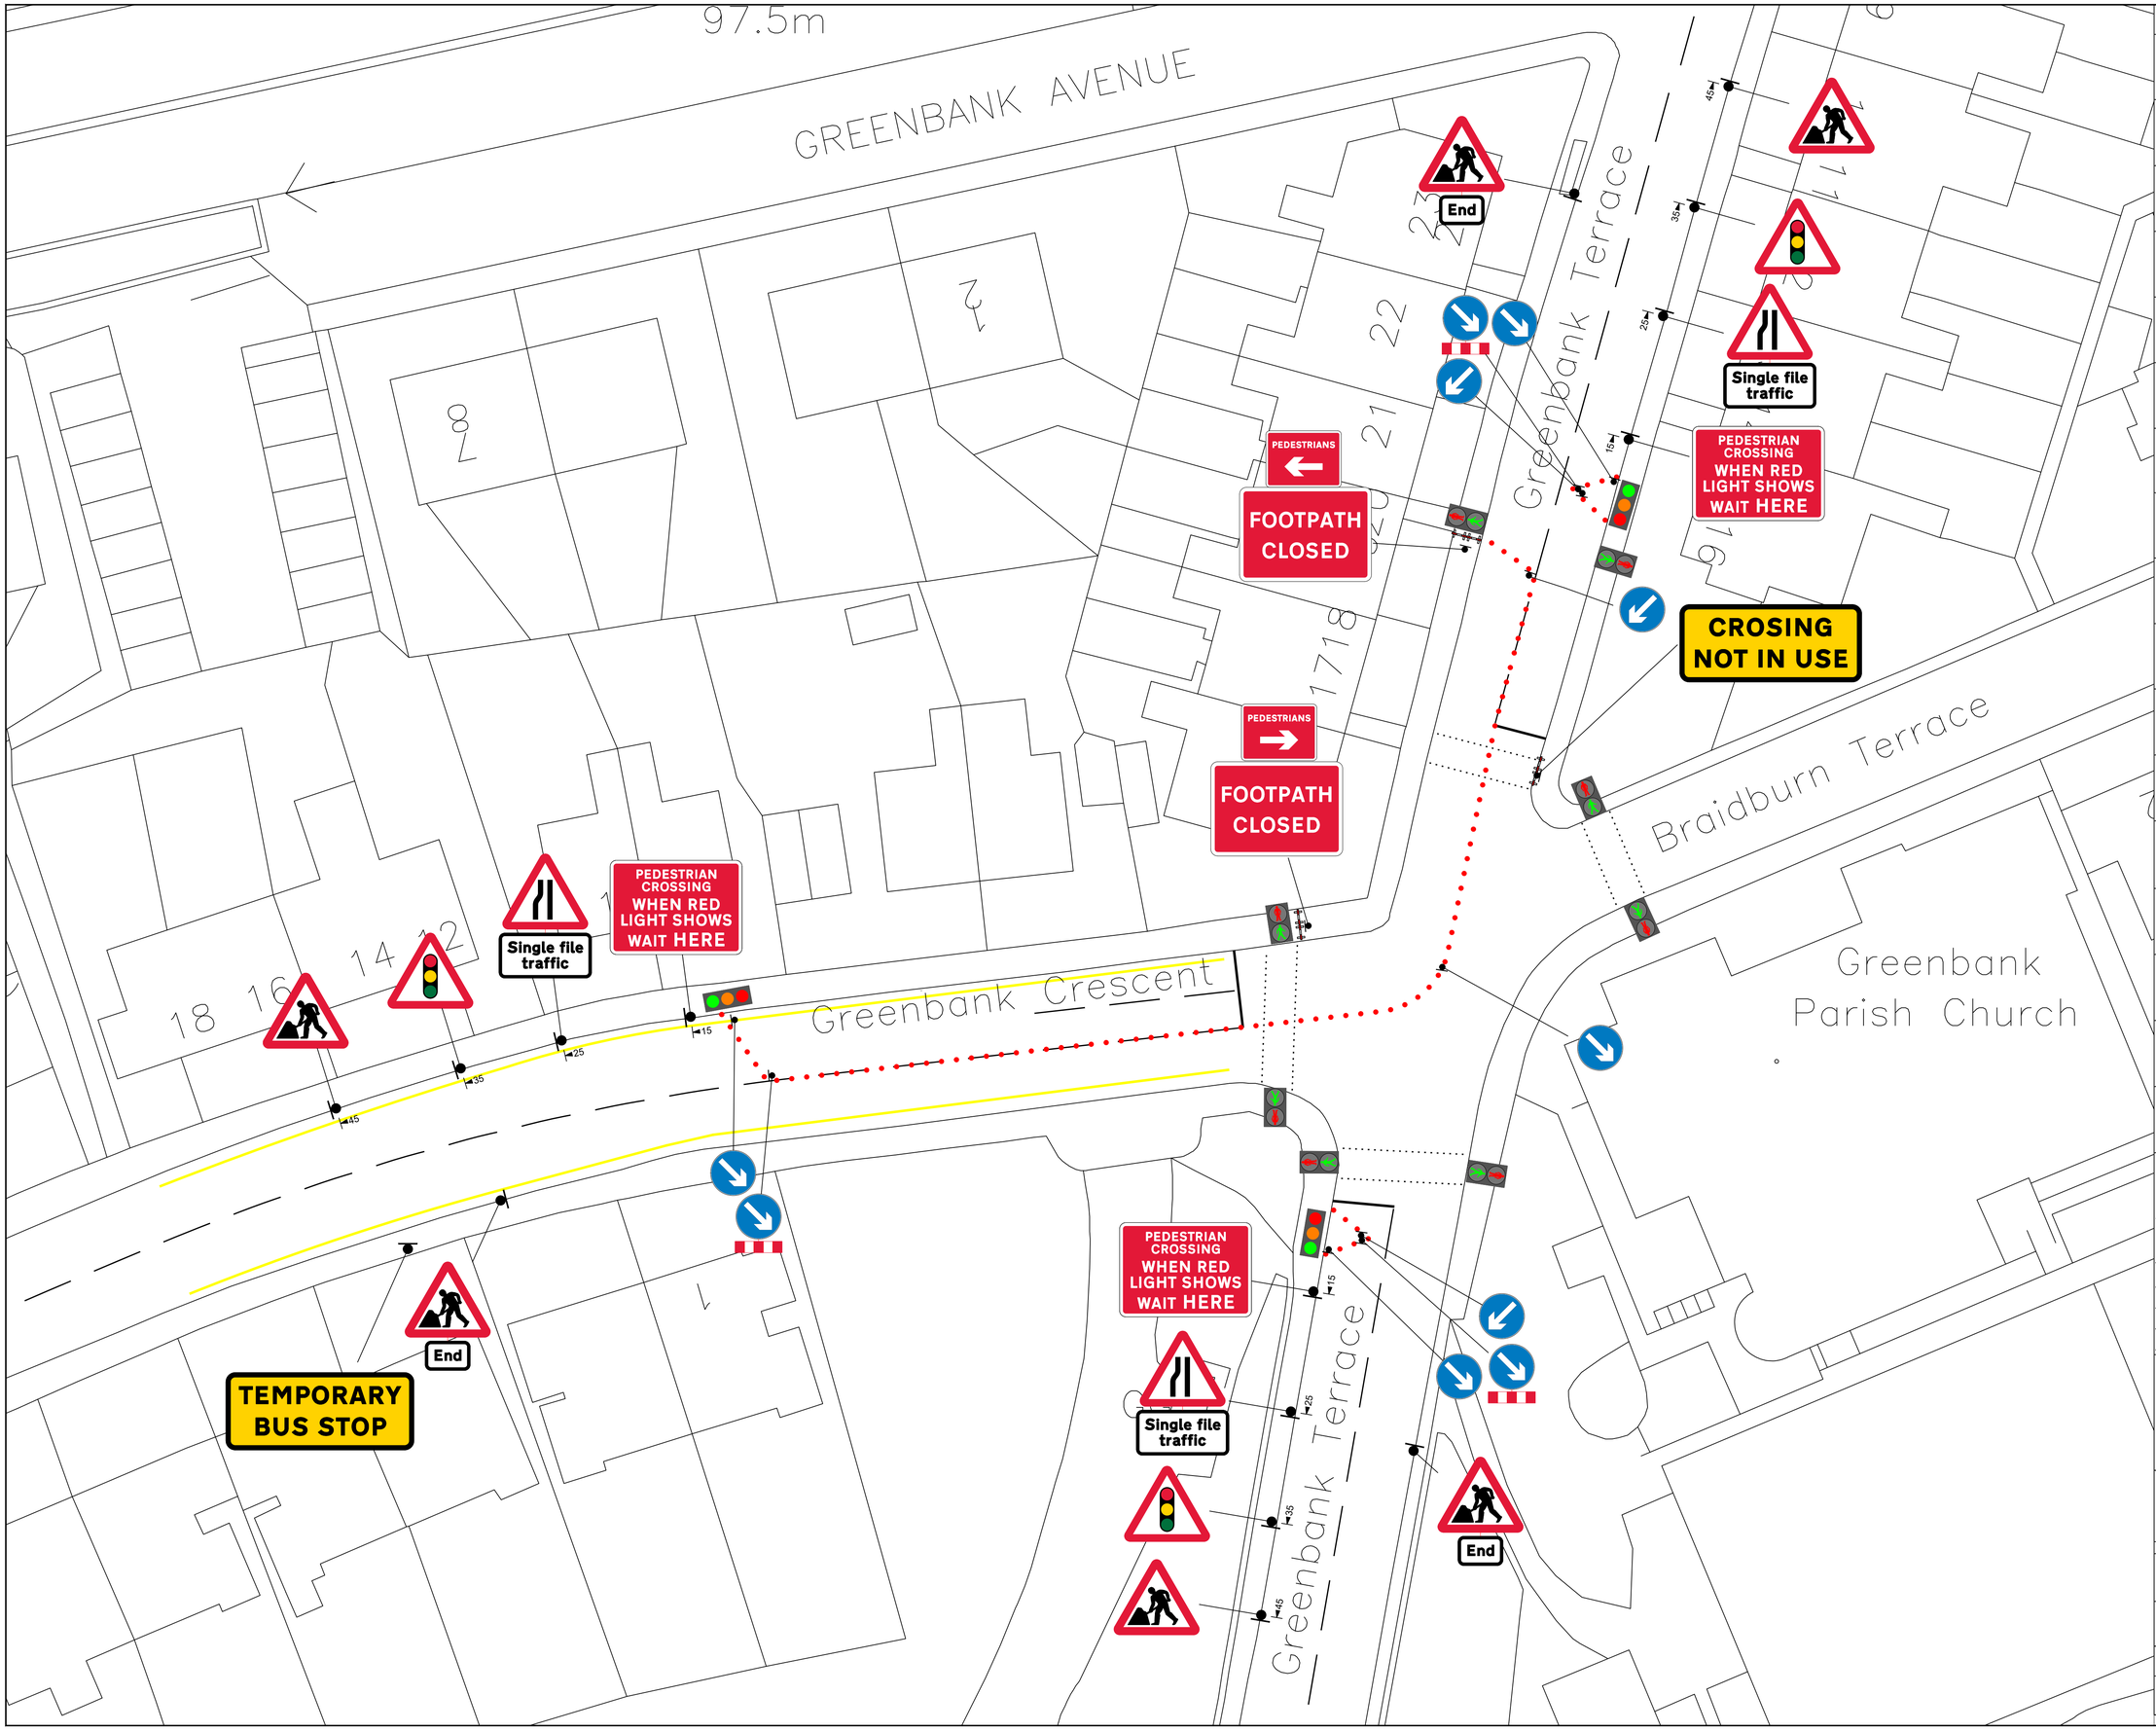

Notes:

REV			

Apex Traffic Management
23 Fairfield Place
East Kilbride
Glasgow
G74 5LP

CLIENT: MacLay Civil Engineering

SITE: 4 Braidburn Terrace, Edinburgh EH10 6ES

TITLE: 3-way signals

SCALE:	DATE:	DRAWN:	CHECKED:
NTS	16/01/2023	MN	DM
PROJECT NO:	DRAWING NO:		REVISION:
Q4333-23	Q4333-23-TM04b		A